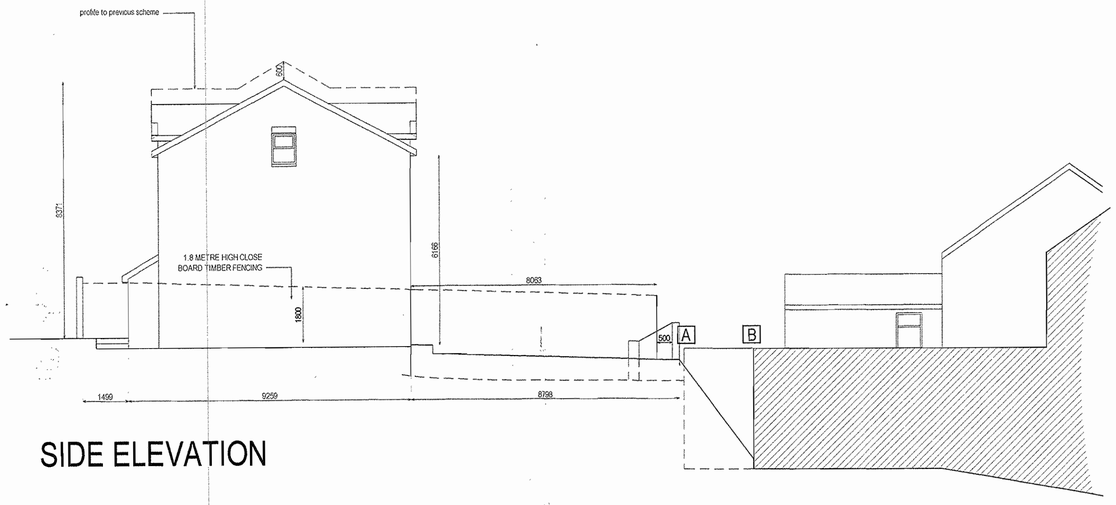

SIDE ELEVATION

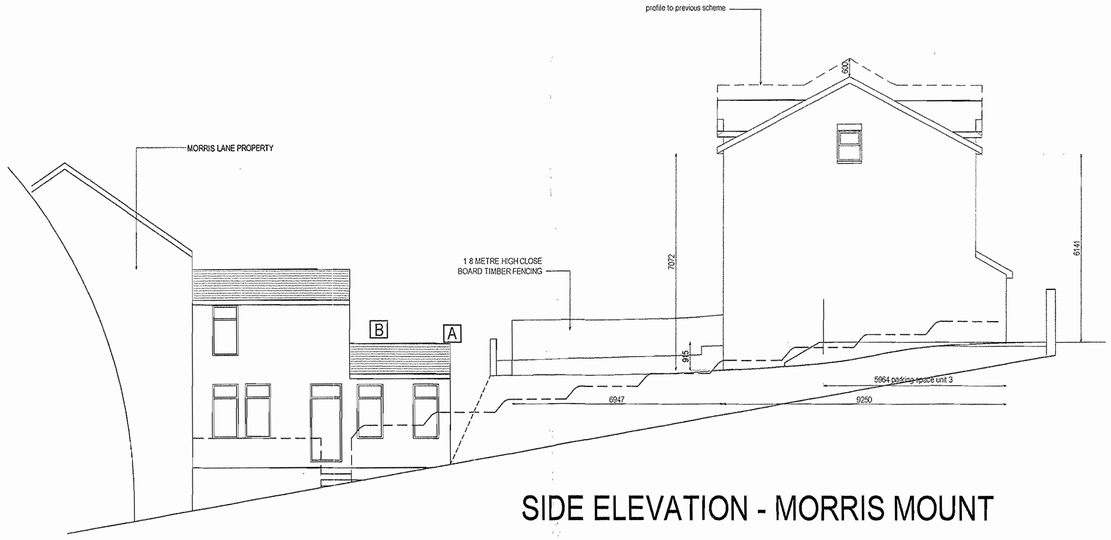

SIDE ELEVATION - MORRIS MOUNT

REAR ELEVATION

FRONT ELEVATION - HESKETH ROAD

LEEDS CITY COUNCIL
Please refer to Decision Notice
2 0 JUL 2007
REVISED

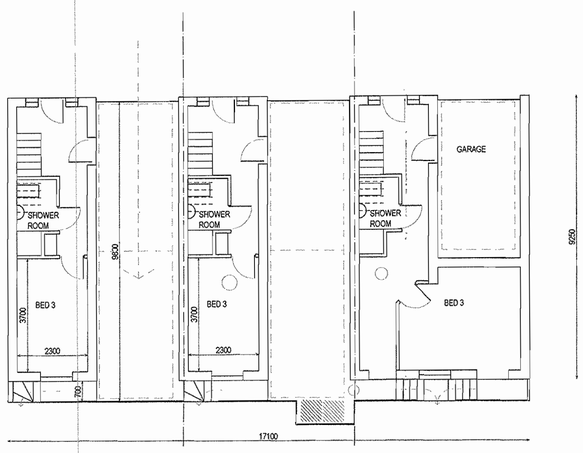

GROUND FLOOR PLAN

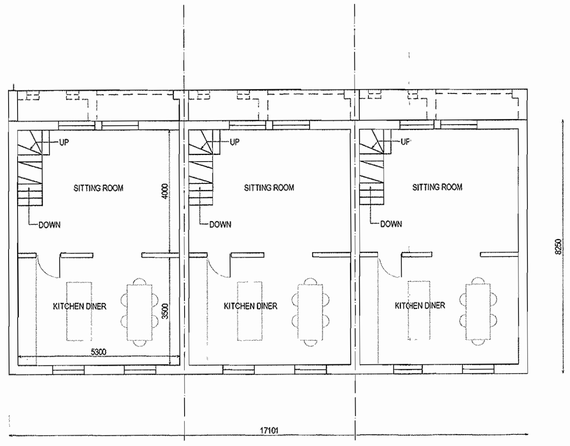

FIRST FLOOR PLAN

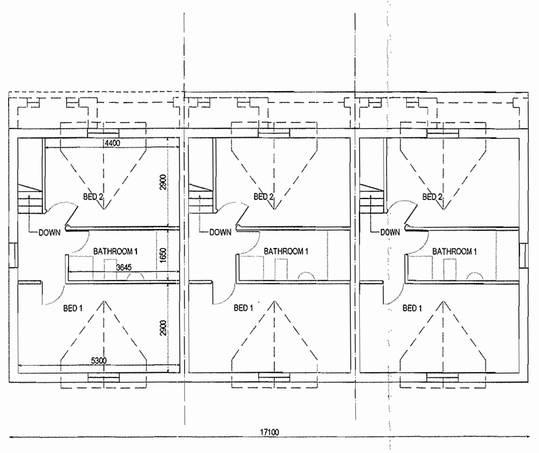

SECOND FLOOR PLAN

REVISED 11.07.07 - RIDGE HEIGHT REDUCED BY 600mm, WHEELIE BINS RE-LOCATED, PARKING BAY TO UNIT 3 REDUCED IN WIDTH.

PROPOSAL

HOLDSWORTH DESIGN PRACTICE.
Grove House, Station Road, Church Fenton, Tadcaster, North Yorkshire. LS24 9RA
Telephone North Yorks: 01937 557 047 Leeds: 01132 675 378
Mobile: 07769 700912 e-mail : hdpnorthyorks@tiscali.co.uk

CLIENT :
Mr Yair Tamam.

PROJECT :
RE-DEVELOPEMNT OF
SITE - 3 TOWN HOUSES.

PROPOSED PLANS AND ELEVATIONS

DRG No : 3495/3[2]	DATE : JULY '07
SCALE: 1:100	